CITY OF FARIBAULT: JOURNEY TO 2040 "Shaping our Future"

FARIBAULT SOCCER COMPLEX EXISTING CONDITIONS

PERKINS+WILL TEAM

11-15-2018

CITY OF FARIBAULT:
JOURNEY TO 2040
"Shaping our Future"

FARIBAULT SOCCER COMPLEX - CONCEPT A

PERKINS+WILL TEAM

11-15-2018

CITY OF FARIBAULT: JOURNEY TO 2040 "Shaping our Future"

FARIBAULT SOCCER COMPLEX - CONCEPT B

PERKINS+WILL TEAM

11-15-2018

LOCATION MAP

CITY OF FARIBAULT
JOURNEY TO 2040
"Shaping our Future"

HERITAGE PARK EXISTING CONDTIONS

PERKINS+WILL TEAM

11-15-2018

HERITAGE PL

DECORATIVE CONCRETE TO MATCH ROUNDABOUT

EXISTING FOUNTAIN

FORMAL GARDENS

SEATING

0' 8' 16'
GRAPHIC SCALE

LOCATION MAP

CITY OF FARIBAULT:
JOURNEY TO 2040
"Shaping our Future"

HERITAGE PARK - CONCEPT A

PERKINS+WILL TEAM

11-15-2018

PLAZA

EXISTING FOUNTAIN

PUBLIC ART

0' 8' 16'
GRAPHIC SCALE

LOCATION MAP

CITY OF FARIBAULT:
JOURNEY TO 2040
"Shaping our Future"

HERITAGE PARK - CONCEPT B

PERKINS+WILL TEAM
11-15-2018

LOCATION MAP

CITY OF FAIRBAIRT:
JOURNEY TO 2040
"Shaping our Future"

HULETT TRIANGLE EXISTING CONDITIONS

PERKINS+WILL TEAM

11-15-2018

CITY OF FARIBAULT
JOURNEY TO 2040
"Shaping our Future"

HULETT TRIANGLE CONCEPT

PERKINS+WILL TEAM

11-15-2018

LOCATION MAP

CITY OF FARIBAULT
JOURNEY TO 2040
"Shaping our Future"

RIVER RIDGE PARK EXISTING CONDITIONS

PERKINS+WILL TEAM

11-15-2018

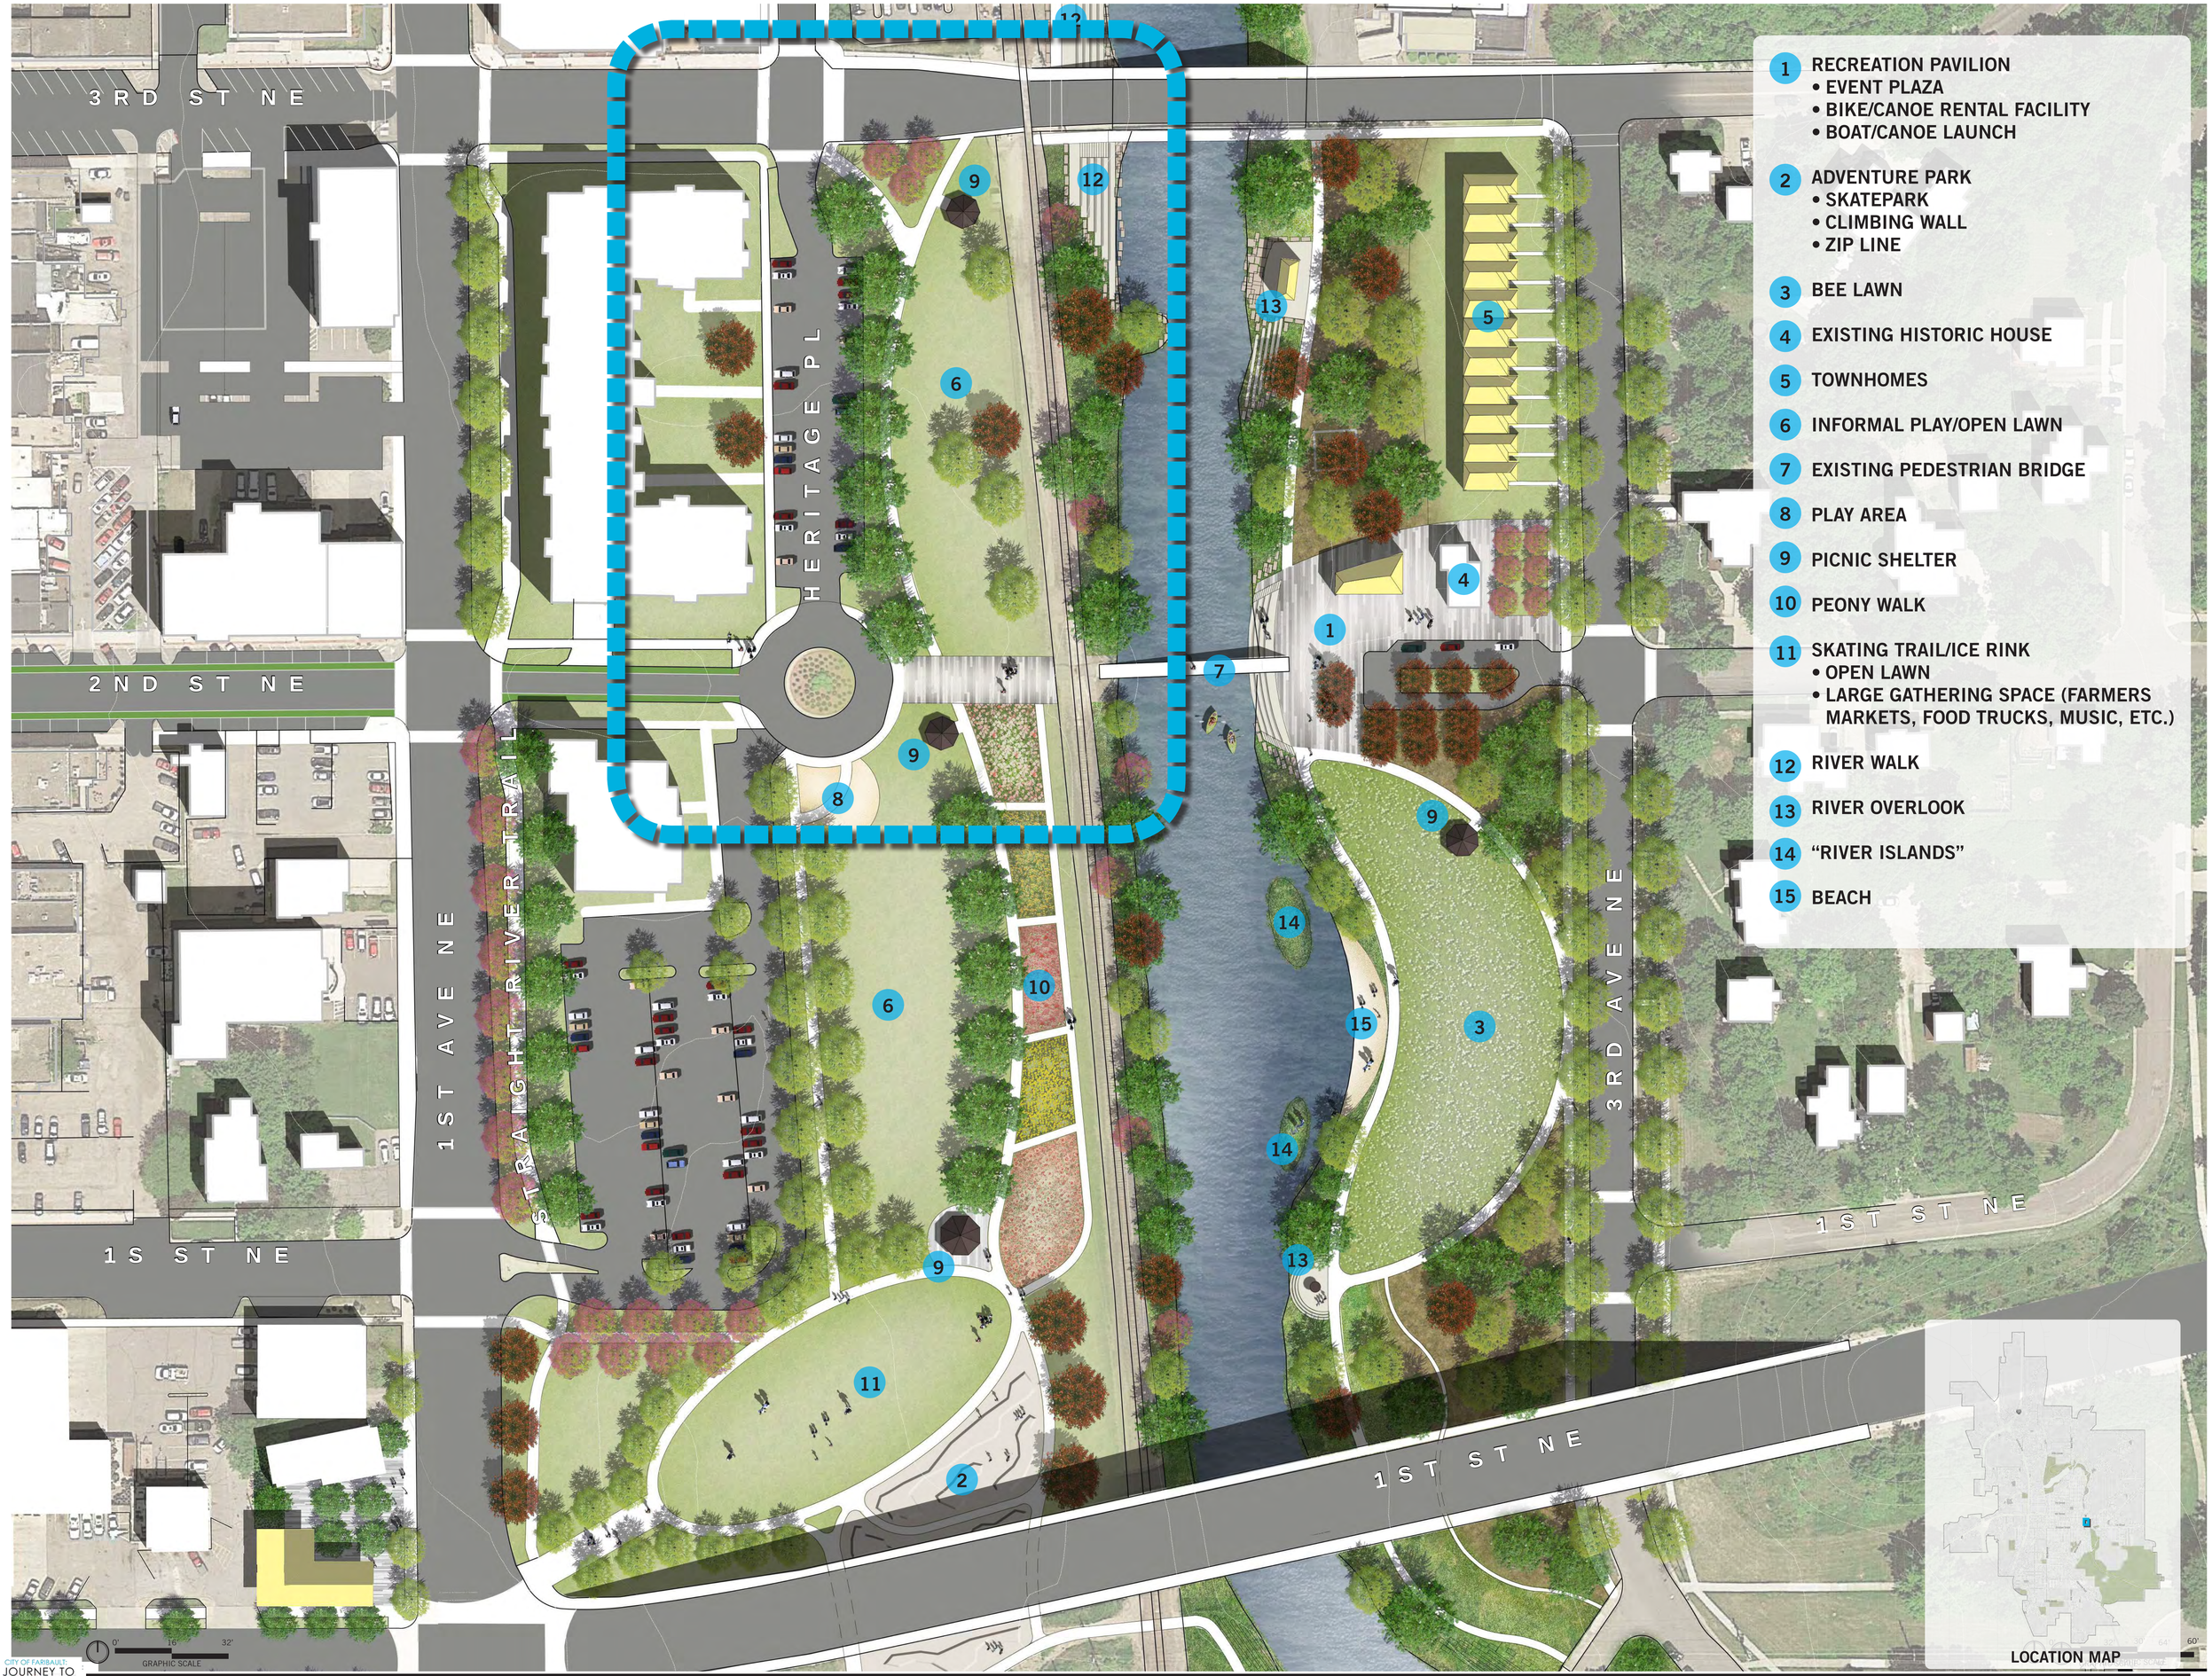

CITY OF FARIBAULT: JOURNEY TO 2040 "Shaping our Future"

RIVER RIDGE PARK CONCEPT

PERKINS+WILL TEAM

11-15-2018

Map

on for your map.

WESTERN AVE N

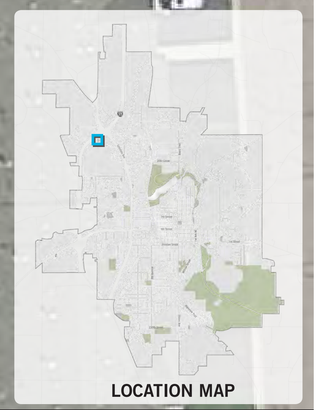

LOCATION MAP

CITY OF FARIBAULT
JOURNEY TO 2040
"Shaping our Future"

THE VILLAGE PARK EXISTING CONDITIONS

PERKINS+WILL TEAM

11-15-2018

PLAYGROUND

BASKETBALL COURT

W E S T E R N A V E N

EXISTING PARKING

0' 16' 32'
GRAPHIC SCALE

LOCATION MAP

CITY OF FAIRBAULT
JOURNEY TO 2040
"Shaping our Future"

THE VILLAGE PARK - CONCEPT A

PERKINS+WILL TEAM

11-15-2018

CITY OF FARIBAULT
JOURNEY TO 2040
"Shaping our Future"

THE VILLAGE PARK - CONCEPT B

PERKINS+WILL TEAM

11-15-2018

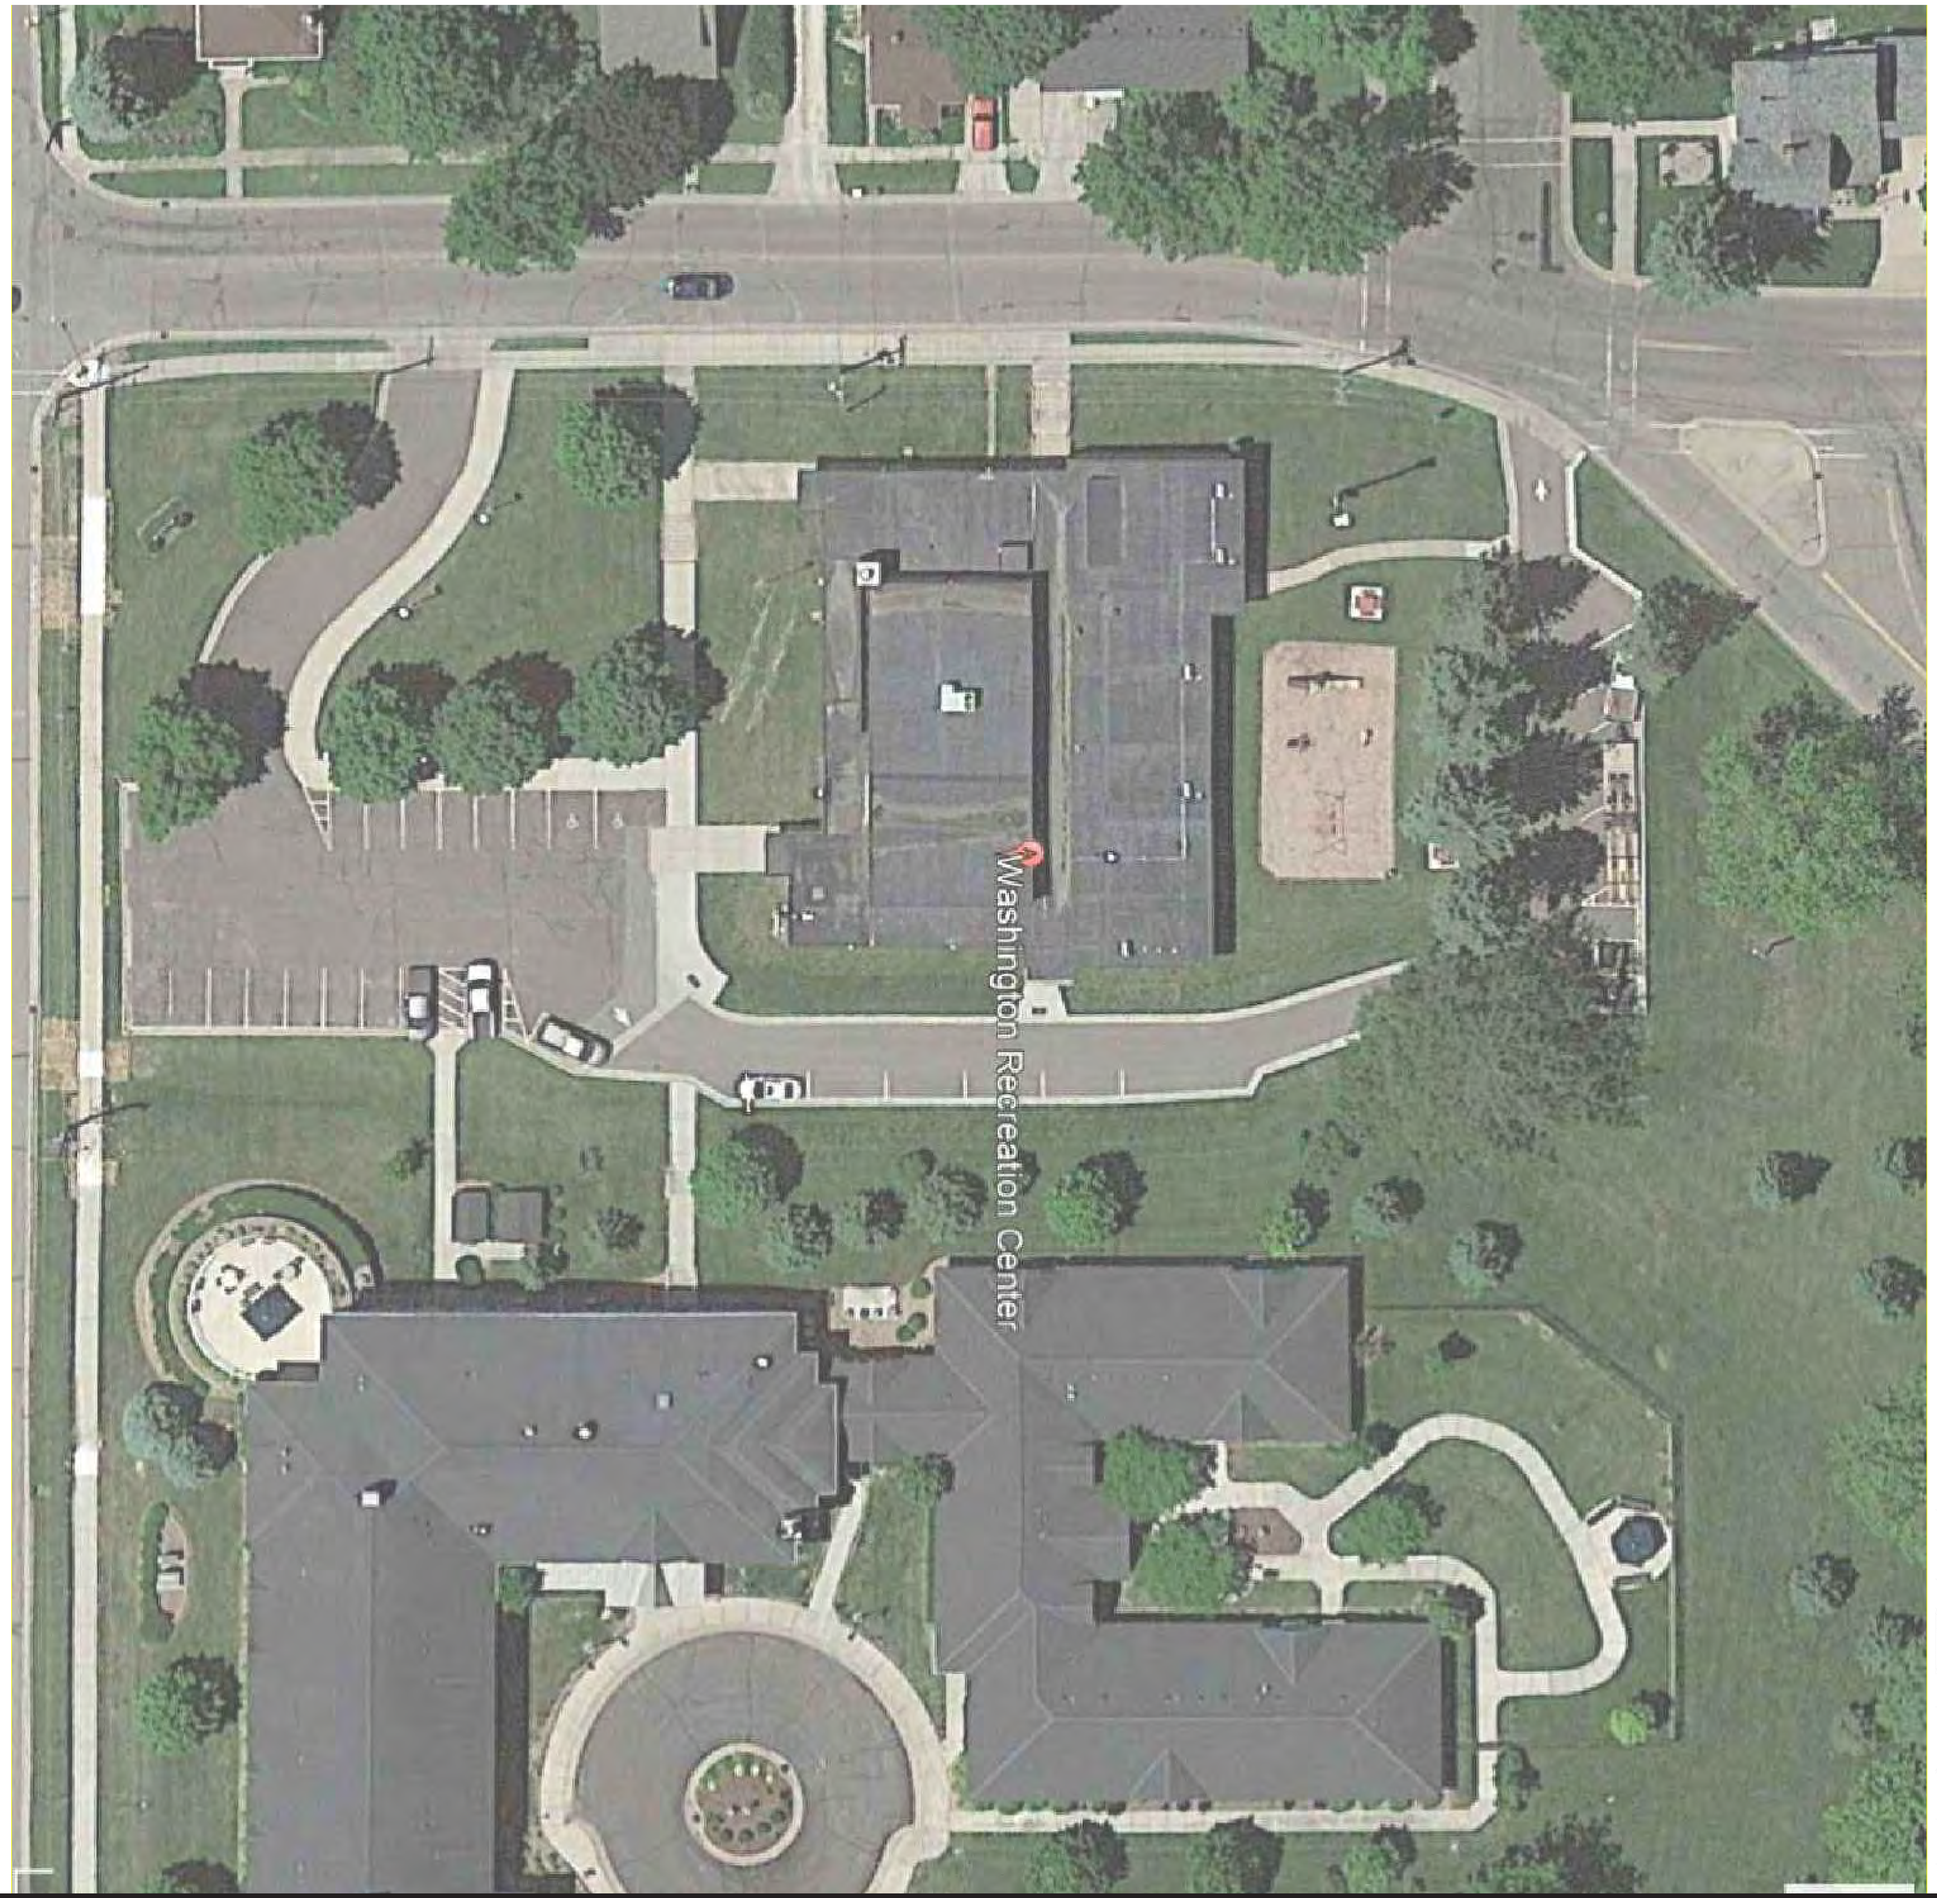

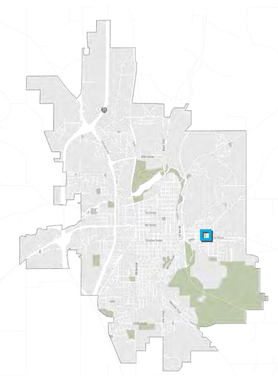

LOCATION MAP

CITY OF FARIBAULT
JOURNEY TO 2040
"Shaping our Future"

WASHINGTON CENTER PARK EXISTING CONDTIONS

PERKINS+WILL TEAM

11-15-2018

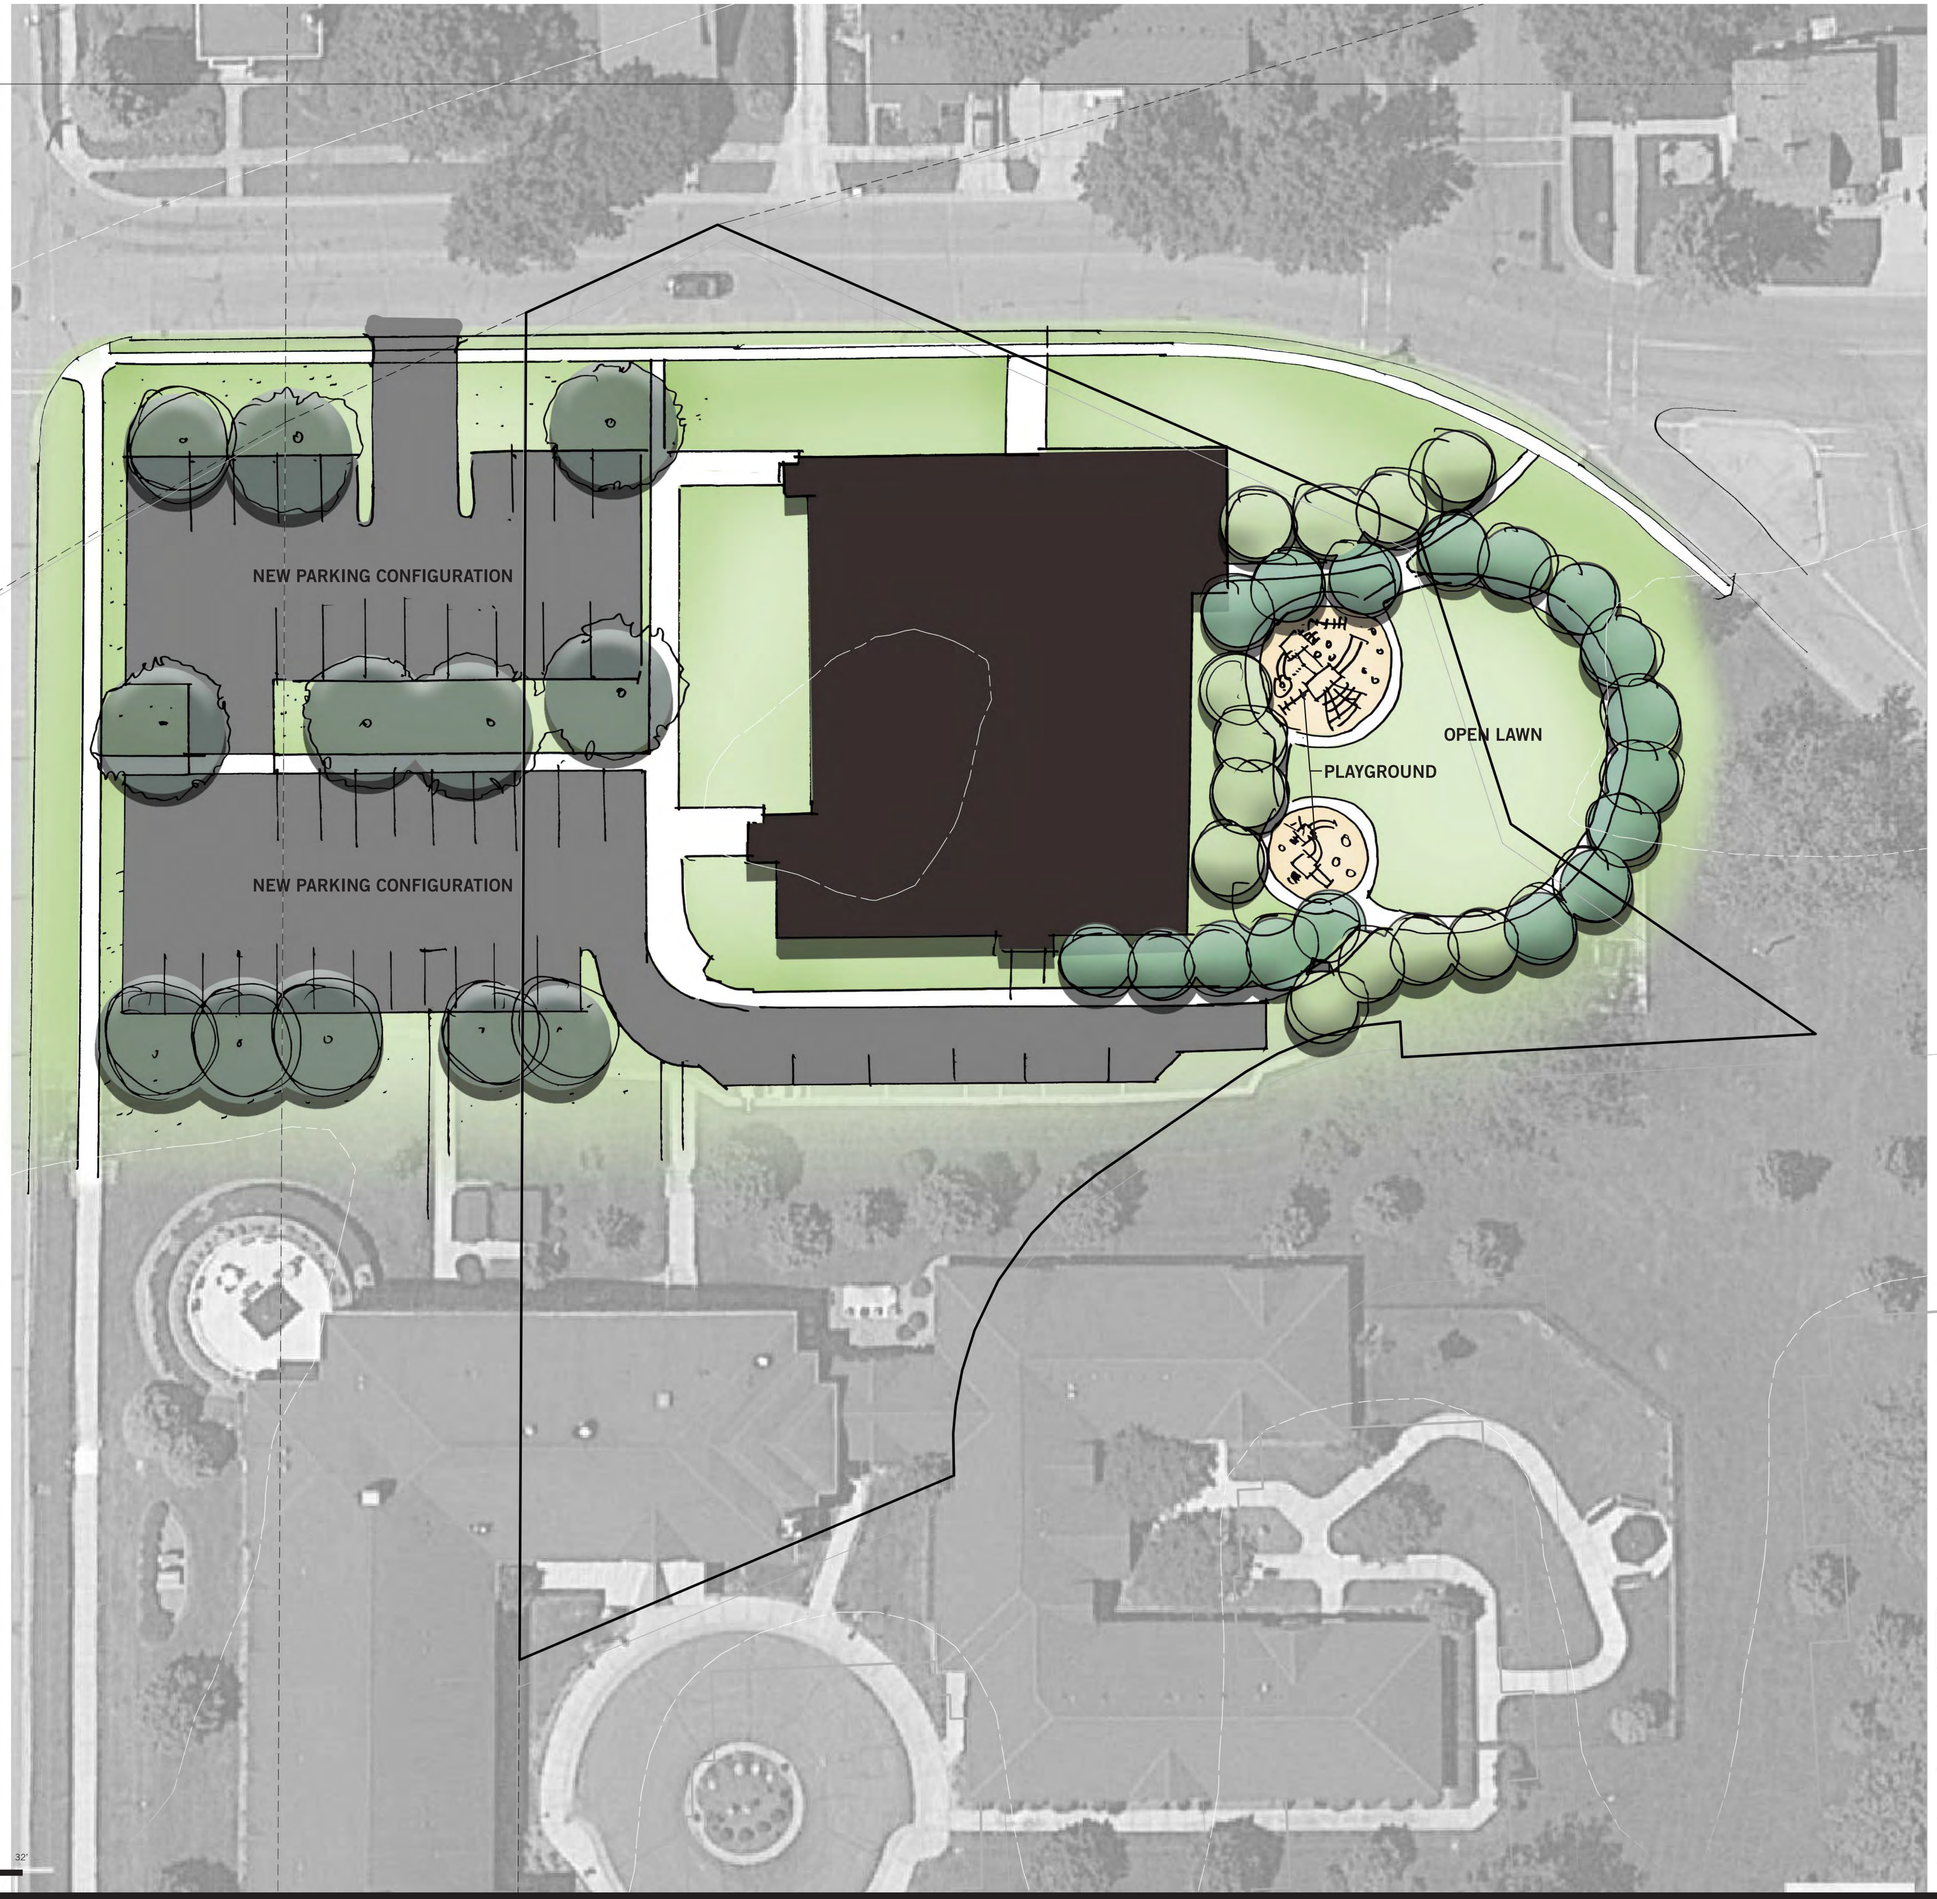

0' 16' 32'
GRAPHIC SCALE

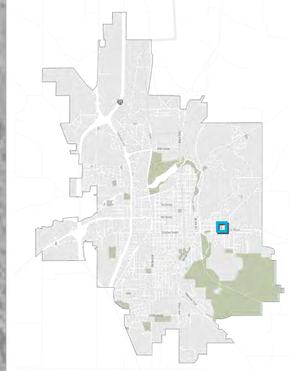

LOCATION MAP

CITY OF FARIBAULT:
JOURNEY TO 2040
"Shaping our Future"

WASHINGTON CENTER PARK CONCEPT

PERKINS+WILL TEAM

11-15-2018

CITY OF FAIRBAULT
JOURNEY TO 2040
"Shaping our Future"

WHITE SANDS PARK EXISTING CONDITIONS

PERKINS+WILL TEAM

11-15-2018

CITY OF FARIBAULT
JOURNEY TO 2040
"Shaping our Future"

WHITE SANDS PARK - CONCEPT A

PERKINS+WILL TEAM

11-15-2018

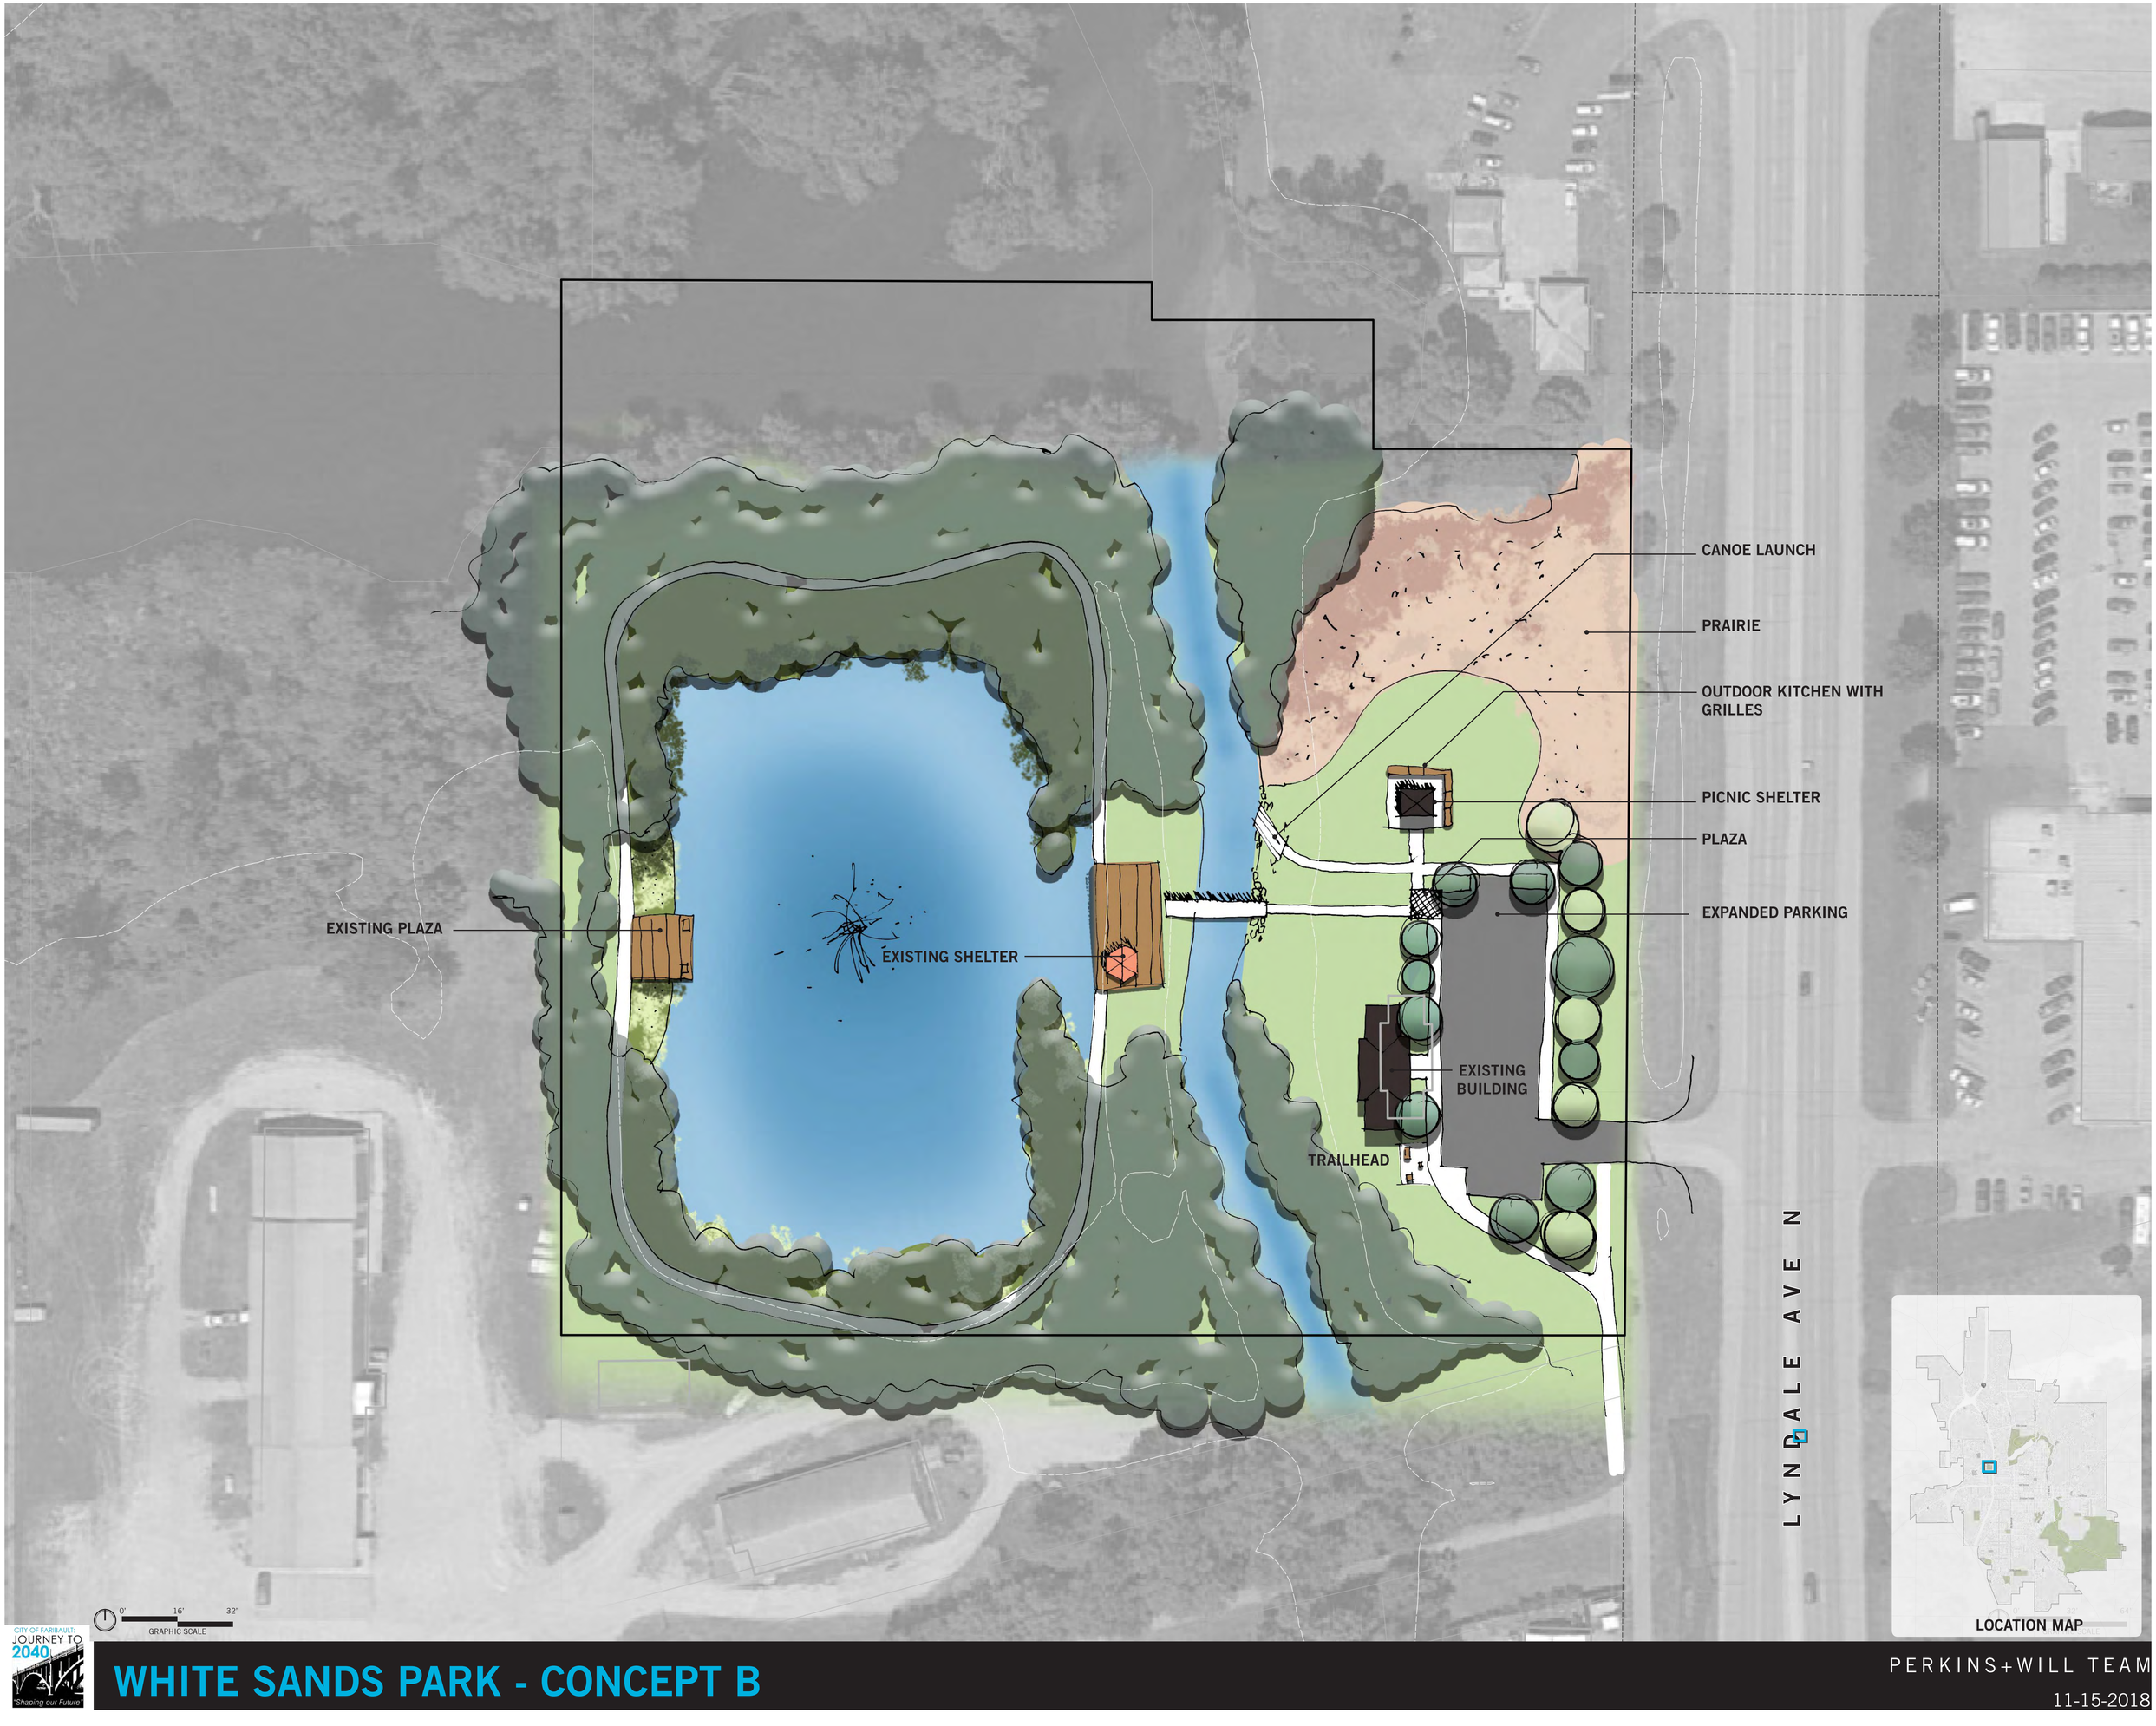

CITY OF FARIBAULT
JOURNEY TO 2040
"Shaping our Future"

WHITE SANDS PARK - CONCEPT B

PERKINS+WILL TEAM

11-15-2018